A1

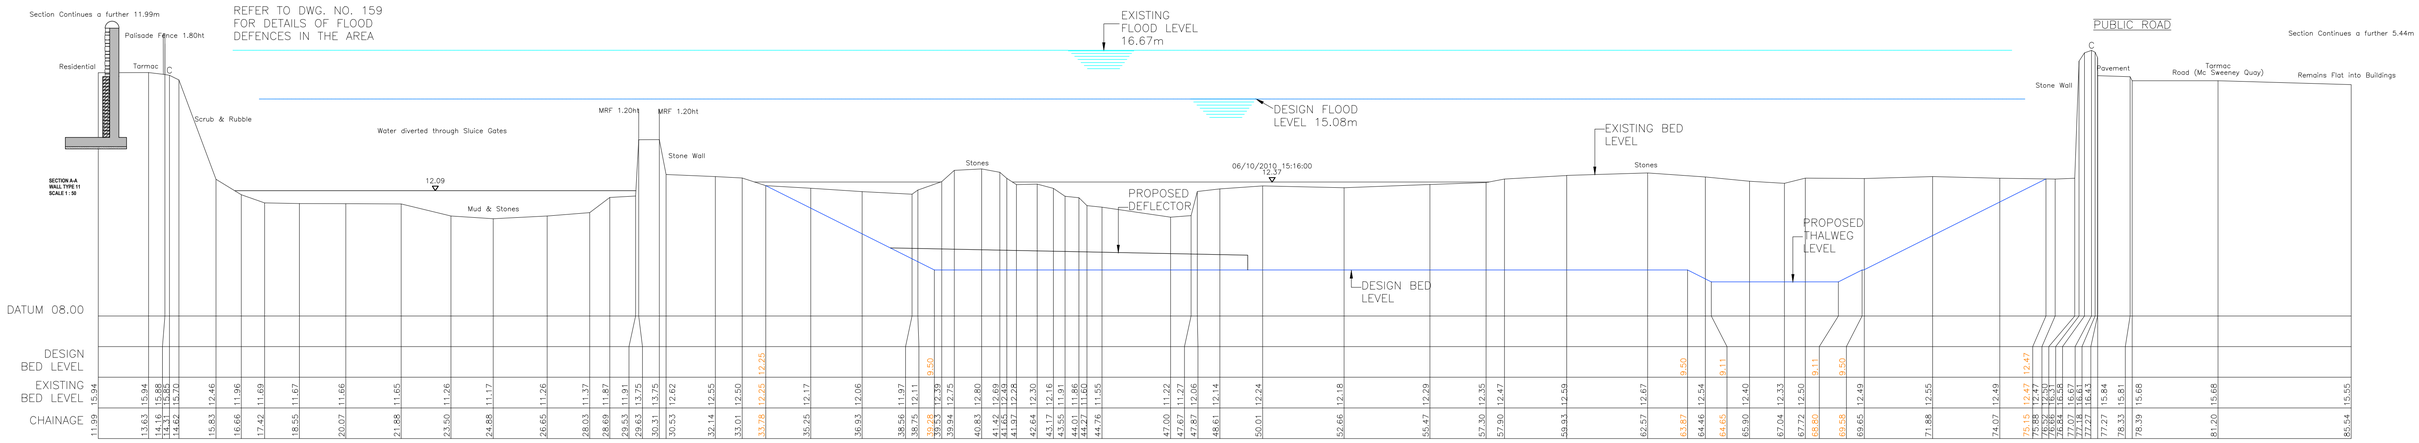

Chainage = 12927.1

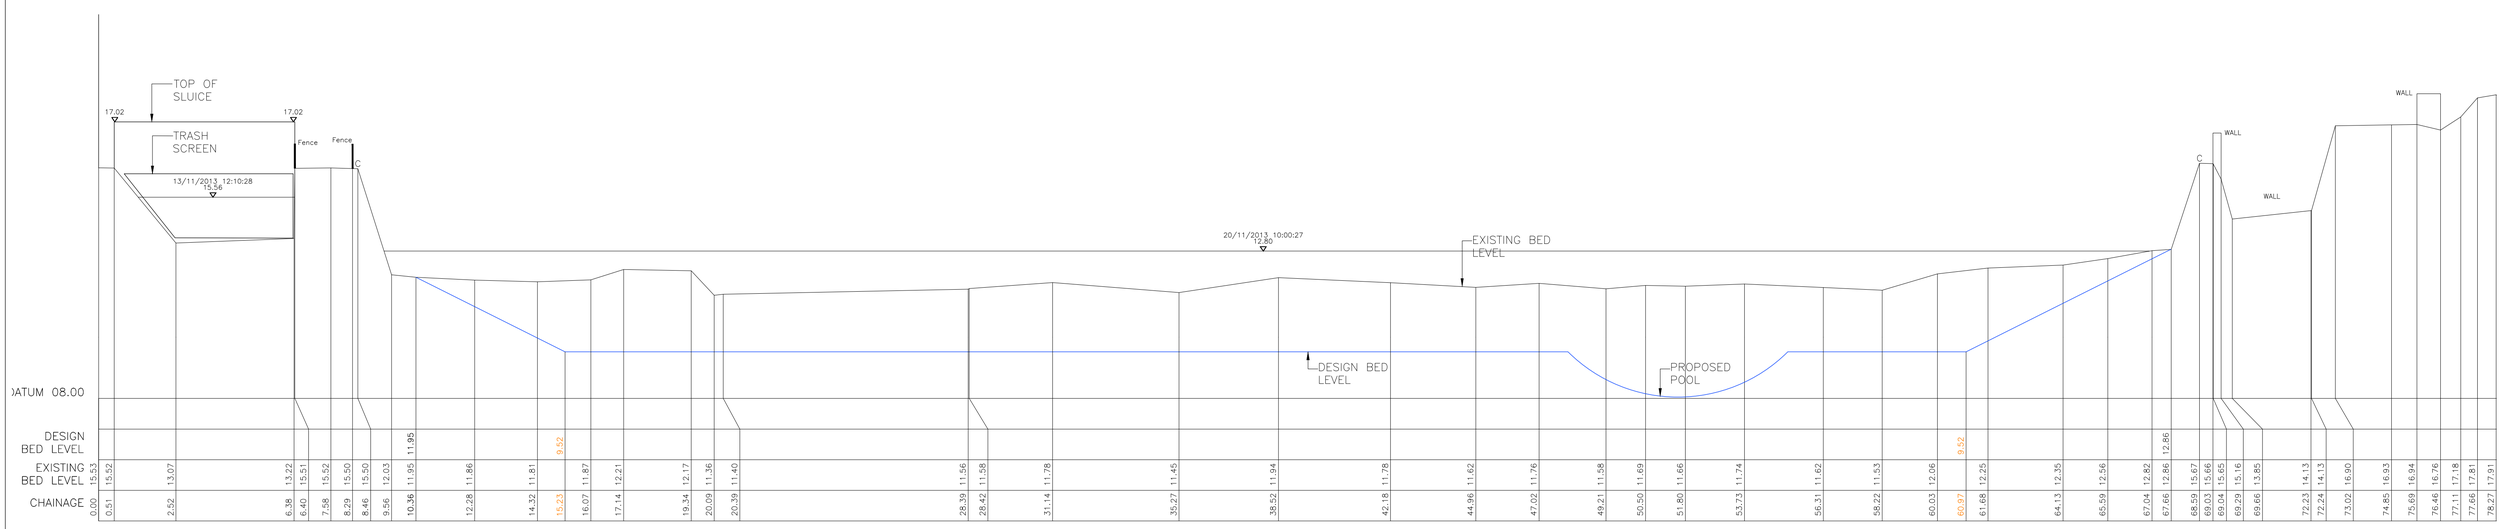

Chainage = 12955.1 (SKEWED SECTION)

LEGEND:
RIVER LEVEL ON DATE OF SURVEY XX/XX/XXXX YY:YY:YY
7.00

NOTES:
1. ALL FLOOD LEVELS RELATE TO THE 1% AEP EVENT

2. FREEBOARD ALLOWANCE FOR EMBANKMENT = 790mm.

3. FREEBOARD ALLOWANCE FOR HARD DEFENCES = 590mm.

4. ALL LEVELS TO ORDNANCE DATUM MALIN HEAD

5. ORDNANCE SURVEY IRELAND LICENCE NUMBER: EN 0064809

Rev	Date	Description	By	Chk	App
D	21.07.15	RE-ISSUED FOR CONFIRMATION	NM	SH	KT
C	31.05.15	ISSUED FOR CONFIRMATION	NM	SH	KT
B	06/12	ISSUED FOR PUBLIC CONSULTATION	SK	SH	KT
A	06/12	ISSUED FOR COMMENT	SK	SH	KT

BYRNE LOOBY PARTNERS
consulting engineers
2100 Cork Airport Business Park, Kinsale Road, Cork
tel: +353 (0) 21 2407988
email: cork@blpge.com web: www.blpge.com
BAHRAIN • IRELAND • LIBYA • QATAR • SAUDI ARABIA • UAE • UK
CIVIL-STRUCTURAL-WATER & GEOTECHNICAL SPECIALISTS

CLIENT
OFFICE OF PUBLIC WORKS

PROJECT
BANDON FLOOD RELIEF SCHEME

DRAWING TITLE
BANDON RIVER CHANNEL WORKS
SECTIONS SHEET 18

STATUS
FOR CONFIRMATION

Date:	Scale:	Drawn:	Chk:	App:
17.10.13	1:100	JC	SH	KT

Project No:	Drg. No:	Rev:
C008065	136B	D

© BYRNE LOOBY PARTNERS. ALL RIGHTS RESERVED. CONFIDENTIAL AND PROPRIETARY.